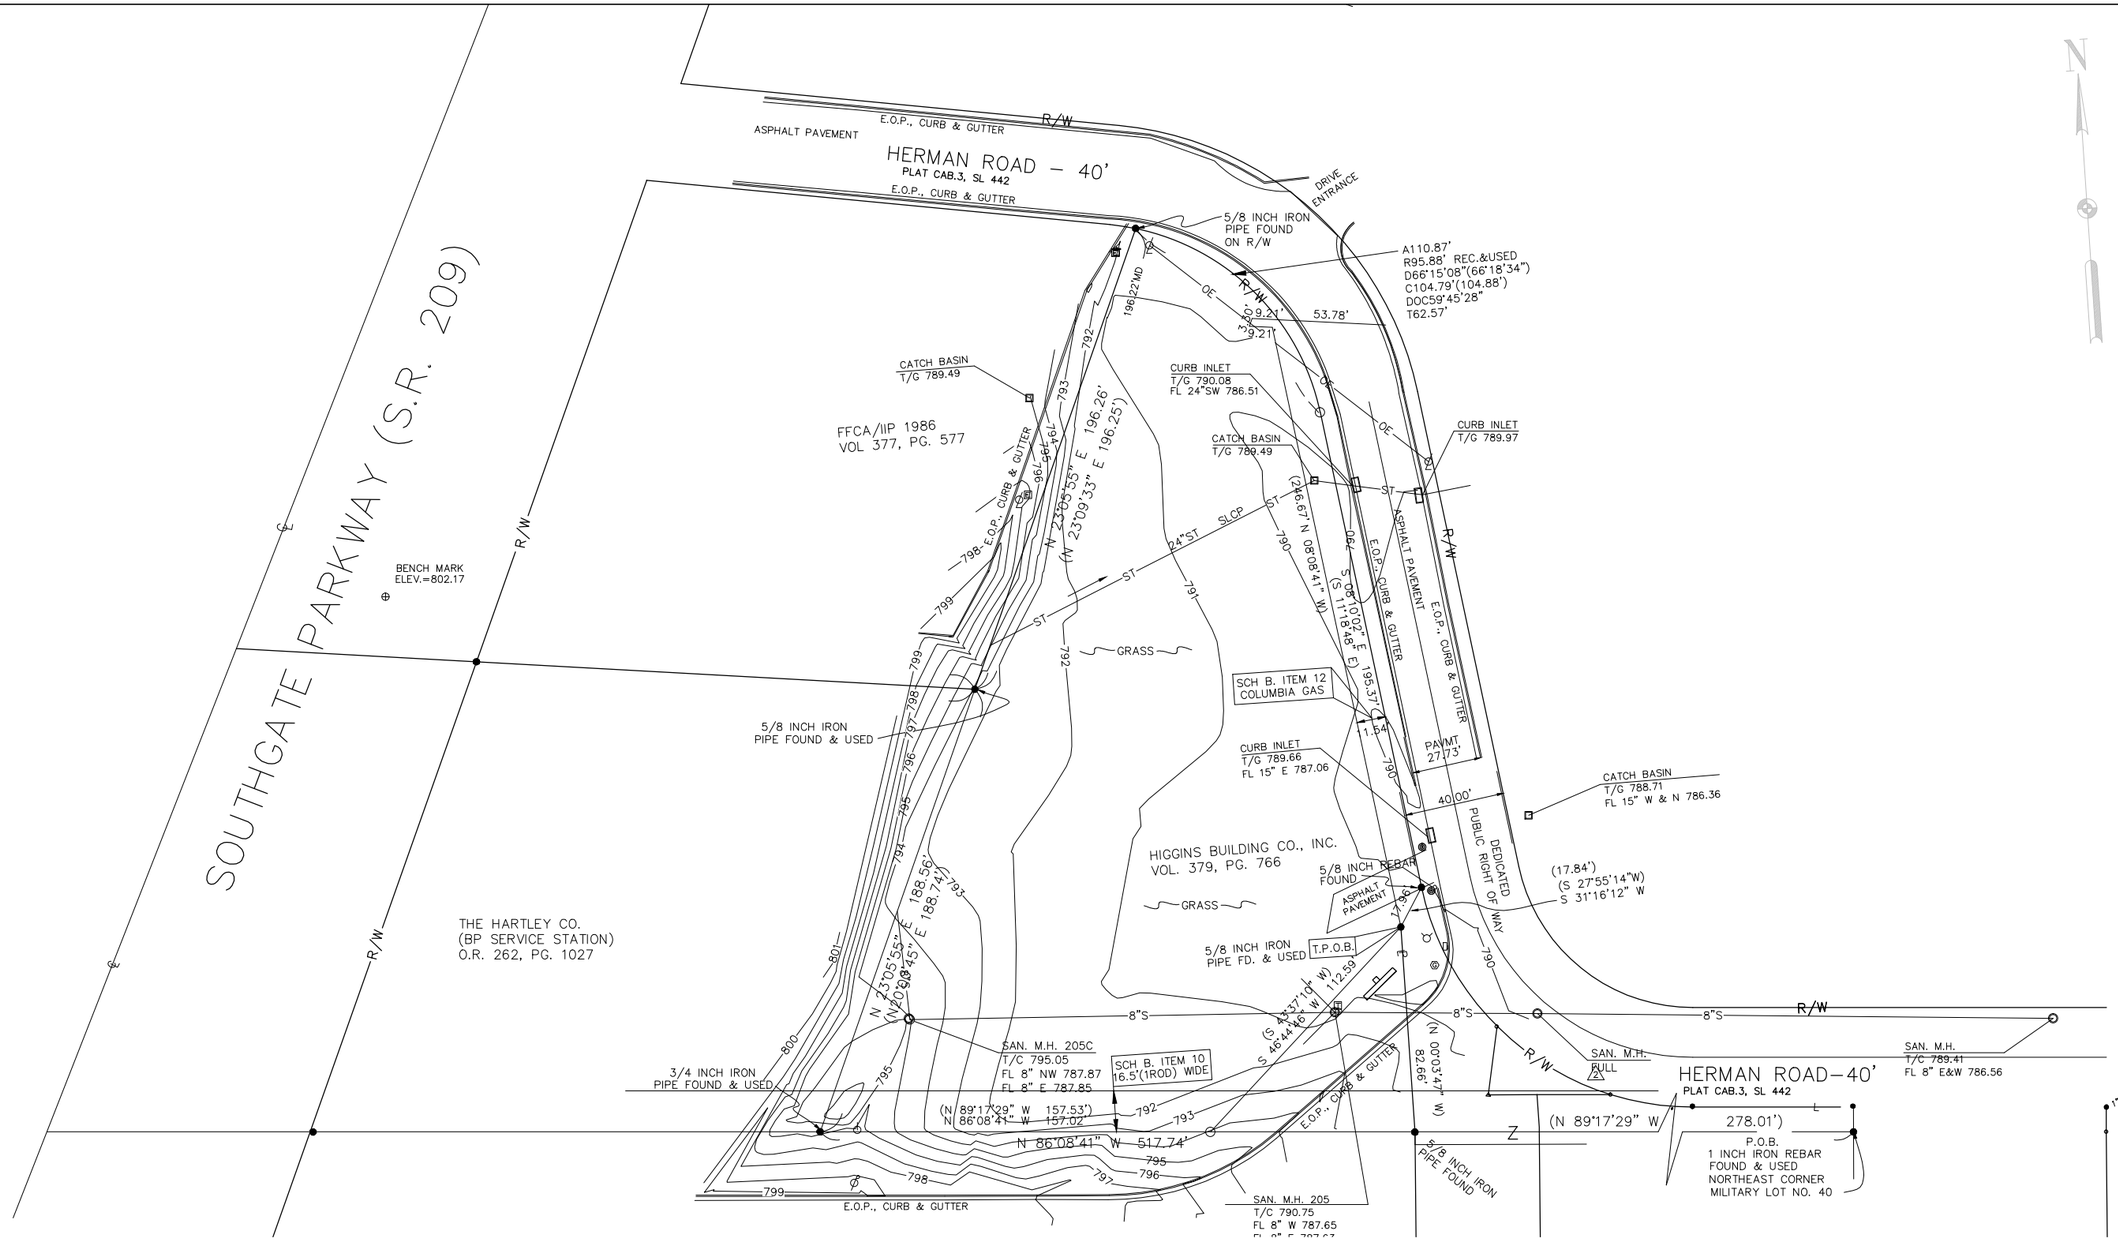

BENCHMARK

" " ON TOP OF CONCRETE PAD TO ENTRANCE OF "VALLEY WELDING" BUILDING STA. 105+60.60, 81.1 FEET RIGHT FROM OHIO DEPARTEMENT OF TRANSPORTATION PLAN & PROFILE MAP OF S.R. 209, PROJECT GUE–209–11.50, SHEET 83/341. ELEVATION = 802.39 (NOT SHOWN ON MAP) "X" CHISLED ON TOP OF CONCRETE WALL, 50'± EAST OF THE CENTERLINE OF SOUTHGATE PARKWAY, 200'± SOUTH OF HERMAN ROAD. ELEVATION = 802.17 (AS SHOWN ON MAP)

UNDERGROUND UTILITIES
2 WORKING DAYS
BEFORE YOU DIG
CALL TOLL FREE 800–362–2764
OHIO UTILITIES PROTECTION SERVICE
NON–MEMBERS
MUST BE CALLED DIRECTLY

0' 15' 30' 60'
SCALE: 1"=30'

ENGINEERS PLANNERS SURVEYORS

HAMMONTREE & ASSOCIATES, LTD.
ENGINEERS, PLANNERS, SURVEYORS
CANTON–AKRON–PITTSBURGH
5233 STONEHAM ROAD NORTH CANTON, OHIO 44720
CANTON: (330)499–8817 AKRON: (330)633–7274
TOLL FREE: 1–800–394–8817 FAX: (330)499–0149
www.hammontree-engineers.com

DESN BY:		FLD BK:	573
DRWN BY:	CLG	BK PG:	22
CHKD BY:	TJB	CRW CHF:	JAC
RVWD BY:	TJB	CPYRGHT:	2012
DATE:	05/22/12	TAB:	ALTA

REV. BY: DATE: DESC.:
REV. BY: DATE: DESC.:
REV. BY: DATE: DESC.:
REV. BY: DATE: DESC.:
REV. BY: DATE: DESC.:

SCALES
HORIZ: 1"=30'
VERT:
CONTOUR INT: 1'

ALTA SURVEY
1.293 ACRE TRACT
FOR: HIGGINS BUILDING CO., INC.
LOCATED IN THE 4TH QTR.
NO. 2 NORTH TOWNSHIP, RANGE 3 WEST
THE CITY OF CAMBRIDGE, COUNTY OF GUERNSEY, OH

2/2

R:\Guernsey\Cambridge\HIGHERSU2012\ALTA_5-23-12.dwg

ISSUED DATE: 5–23–11